



PERSON COUNTY

Environmental Health

Tax Map A92 Parcel # 58

Subdivision _____

Phase/Section/Lot # _____

Applicant: _____

Location: Intersection of Lawson Cn and Dirgie Mine

Improvement Permit

Permit Valid for ☒ Five Years ☐ No Expiration

Type of Facility: 4BR/Res. New ☒ Addition Water Supply Well

of Occupants max # of Bedrooms 4 Projected Daily Flow 480 g.p.d.

Proposed Wastewater System: Pump Conv. Type: IIIb

Proposed Repair: conv. Type: IIIb

Permit Conditions: See site sketch

Owner or Legal Representative Signature: [Signature] Date: 6/5/02

Authorized State Agent: Adam Date: 5-30-02

The issuance of this permit by the Health Department in does not guarantee the issuance of other permits. It is the responsibility of the applicant/property owner to in sure that all Person County Planning and Zoning and Building Inspections requirements are met. This Improvement Permit is subject to revocation if the site plan, plat or the intended use changes. The Improvement Permit is not affected by a change in ownership of the property. This permit was issued in compliance with the provisions of the North Carolina Laws and Rules for Sewage Treatment and Disposal Systems (15A NCAC 18A .1900).

Authorization to Construct Wastewater System (Required for Building Permit)

* See site plan and additional attachments (____).

Proposed Wastewater System: Pump Conventional Type IIIb Wastewater Flow 480 g.p.d.
New ☒ Repair ☐ Expansion ☐ Soil LTAR: .30 g.p.d./ ft 2
Type of Facility: 4BR/Res. Basement ☒ Yes ☐ No

Wastewater System Requirements

Tank Size: Septic Tank: 1000 gal Pump Tank: 1000 gal Grease Trap: 1000 gal

Drainfield: Total Area: 1605 sq ft Total Length 535 ft Maximum Trench Depth 18 in

Trench Width 3 ft Minimum Soil Cover: 6 in Minimum Trench Separation: 9 ft

Distribution: ☐ Distribution Box ☐ Serial Distribution ☒ Pressure Manifold

Specifications: See pump diagrams

Authorized State Agent: Adam C. Javer Date: 5-30-02

Permit Expiration Date: 5-30-07

The type of system permitted is [Signature] Alternative. I accept the specifications of the permit.

Owner/Legal Representative: [Signature] Date: 6/5/02


SITE SKETCH

Name: [Redacted]
 Subdivision: Adam C. Saver
 Authorized State Agent

Tax Map # A92 Parcel # 58
 Section/Lot# _____
5-30-02
 Date

System components represent approximate contours only. The contractor must flag the system prior to beginning the installation to insure that proper grade is maintained.

- * Disturb soil as little as possible when clearing land.
- * Keep all parts of septic system at least 100' from wells, 10' P/L's, 15' bldg. foundation.

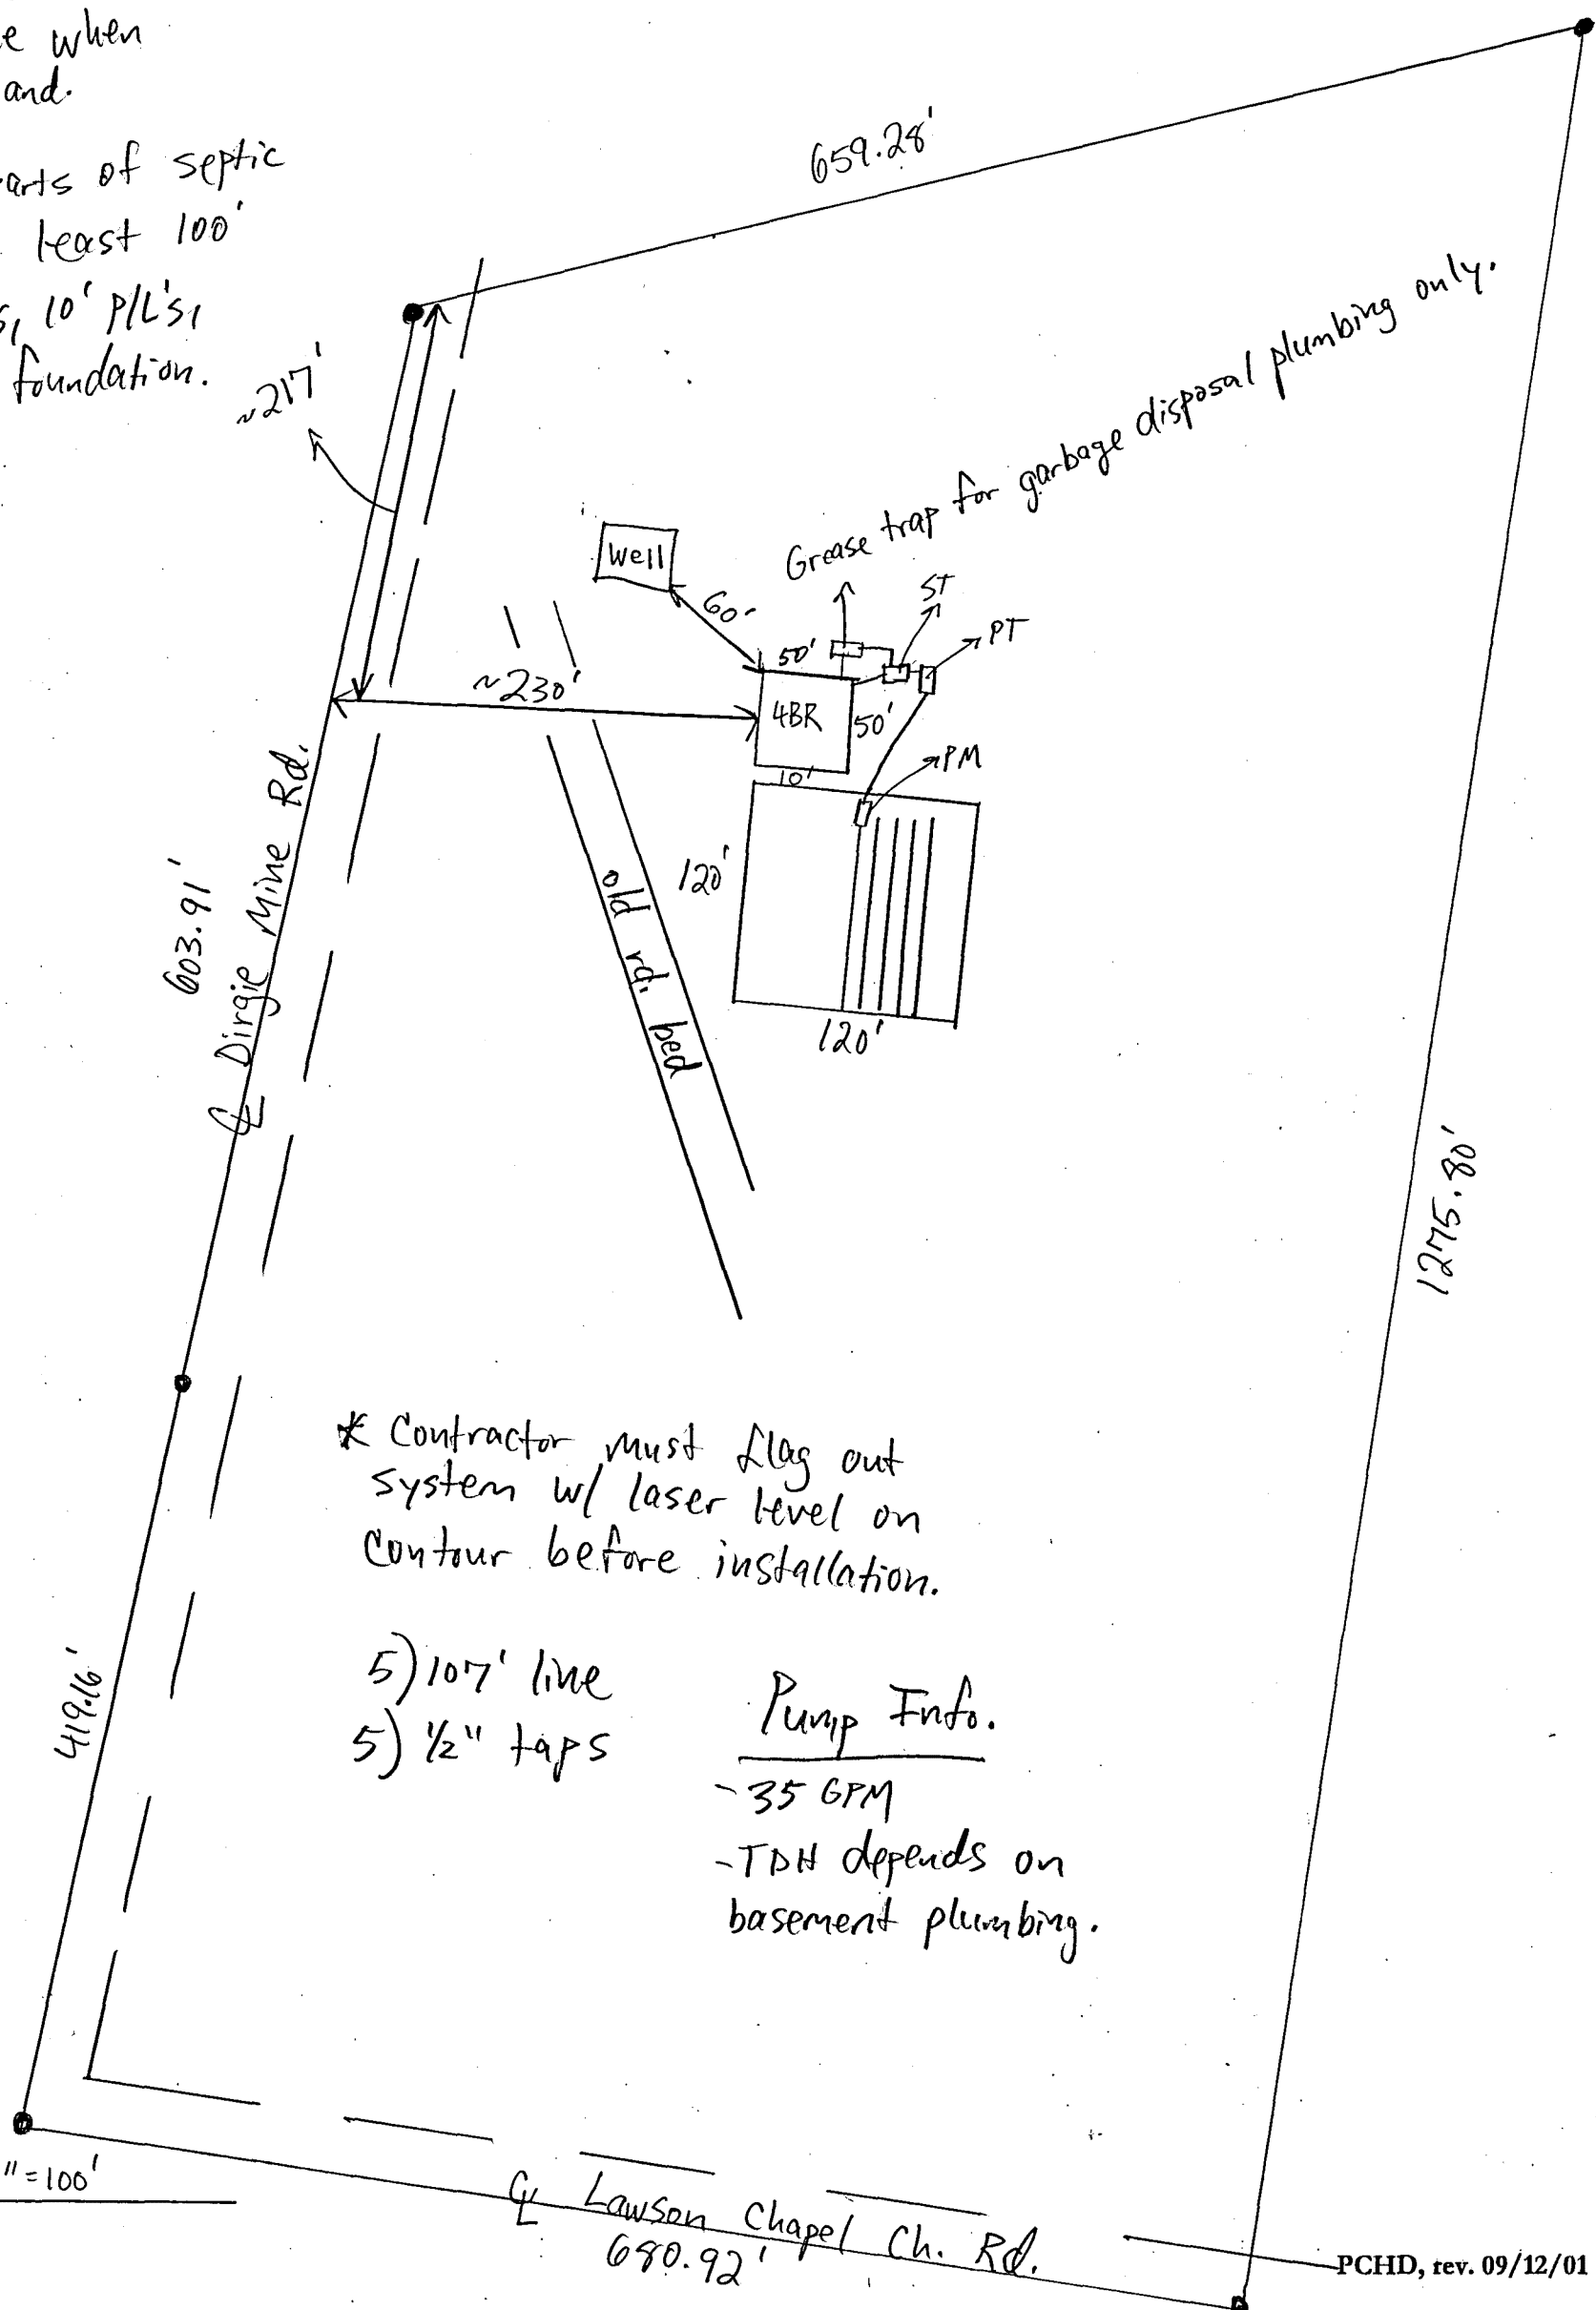

* Contractor must flag out system w/ laser level on contour before installation.

- 5) 107' line
- 5) 1/2" taps

Pump Info.
 - 35 GPM
 - TDH depends on basement plumbing.

Scale: 1" = 100'